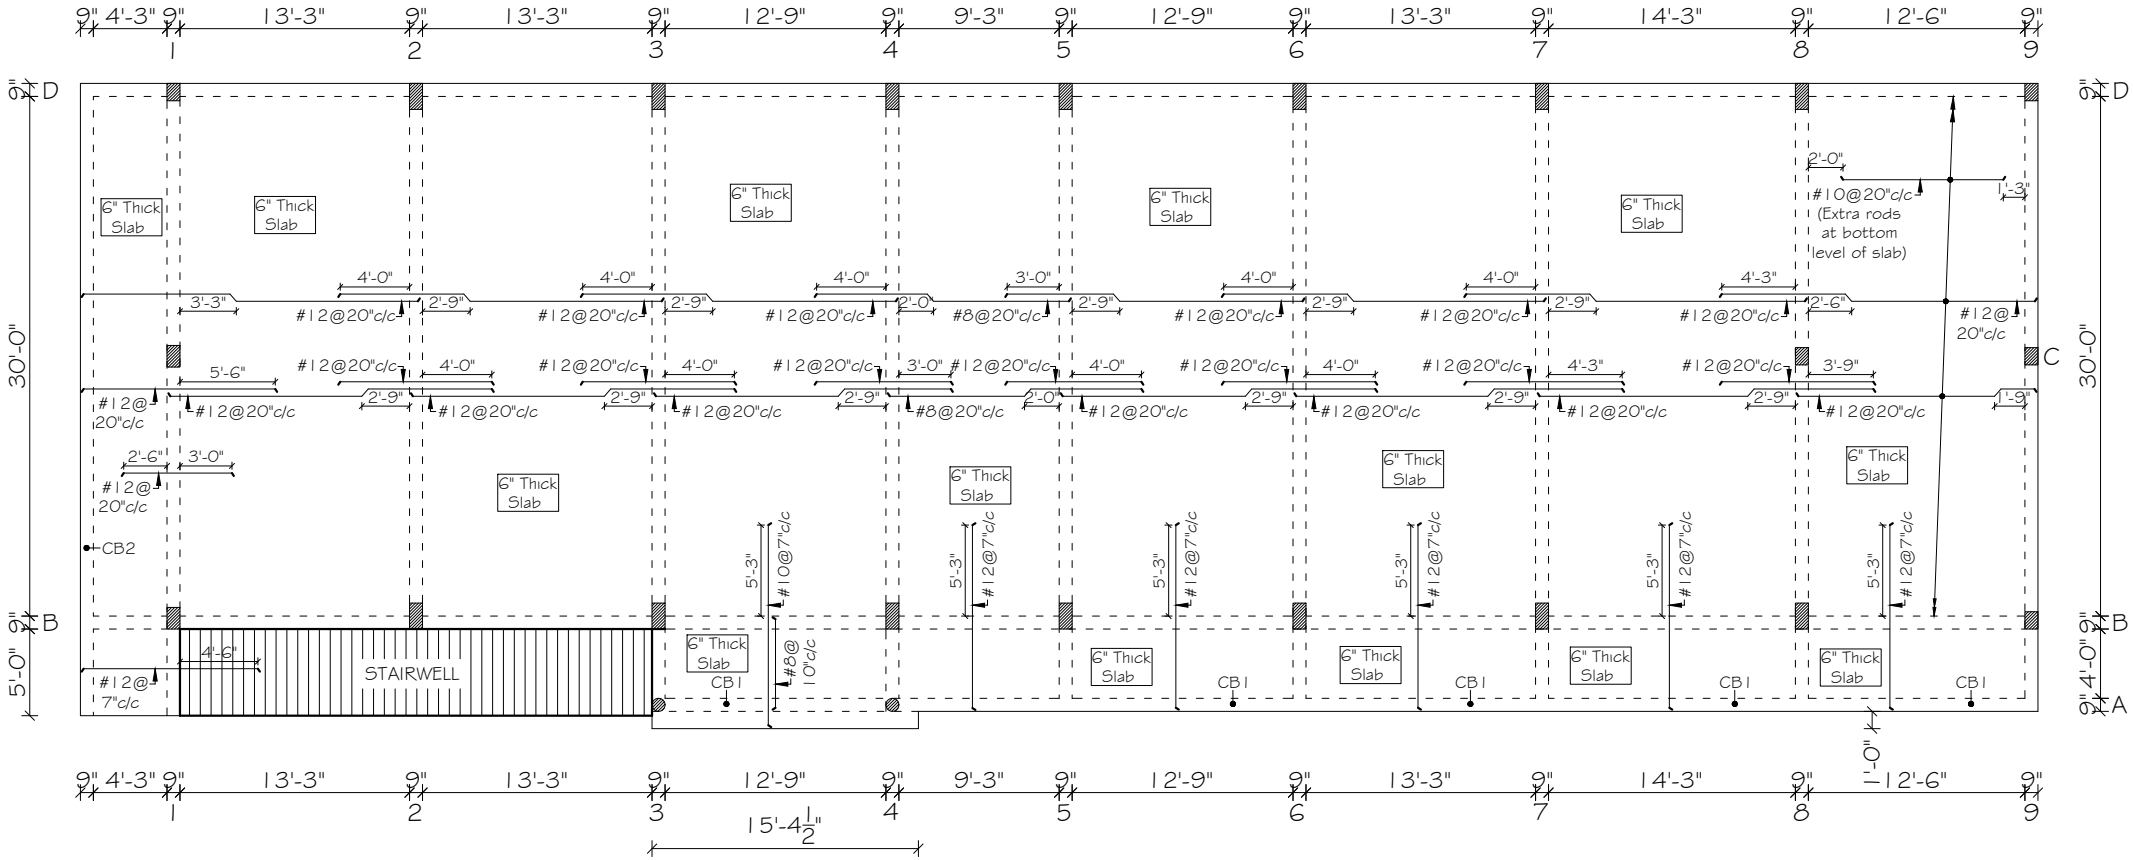

R.C.C. DETAILS FOR SLAB AT FIRST FLOOR LEVEL

STRUCTURAL CONSULTANT : *PRATHISHTA ASSOCIATES* 60 Feet Road, Vinoba Nagar, Shivamogga Mob: 9980529479 Email: shruthisvg94@gmail.com		JANASHAKTI SAMUDAYA BHAVANA AT SHIVAMOGGA
DRAWN & CHECKED BY	SHRUTHI S V	DRG.NO. ST/PA/JAN/SMG-04 SHEET. NO. 1 OF 5
REV		